NorthBay HEALTHCARE

Northbay Medical Center

Package C
Data Center Relocation

Interior Sign Program

CD 100%, Revision 1
14 October, 2015

WeidnerCA
Ross/Luthin Creative

Table Of Contents

RID-3	ADA Room ID - Utility	12.0
RID-5	ADA Exit/Room ID	14.0
EX	Exit Route	15.0

Sign Location Plans, Main	SL.C.1
Sign Location Plans, CUP	SL.C.2

WeidnerCA

Signage and Graphics
to Brand the Built Environment©

5001 24th Street
Sacramento, CA 95822
916-452-8000

WeidnerCA.com

CA License No. 559090
NV License No. 0040109

Consulting Designers

ROSS LUTHIN CREATIVE

creative@rossluthin.com
707.573.7359

NORTHBAY HEALTHCARE

Project:
Package E - ED Remodel & Wing
Northbay Medical Center
1200 B Gale Wilson Blvd.
Fairfield, CA 94533

Client:
NorthBay Healthcare

Revisions:

Revision 1	10.14.15

DIGITAL RENDERING, COLORS, AND FINISHES ARE SHOWN FOR ILLUSTRATIVE PURPOSES ONLY. COLORS AND FINISHES ARE NOT TO BE USED AS SAMPLES OF ACTUAL PAINT AND/OR MATERIAL FINISH. ACTUAL SIGNS WILL CONFORM TO SCALE DIMENSIONS.

© WEIDNER ARCHITECTURAL SIGNAGE - NO PART OF THE ABOVE DRAWING(S), DESIGN, ARRANGEMENTS OR IDEAS HEREON SHALL BE DUPLICATED OR USED FOR ANY PURPOSE WHATSOEVER WITHOUT THE EXPRESSSED WRITTEN PERMISSION OF WEIDNER ARCHITECTURAL SIGNAGE.

Info
Table of Contents

i

Men's Restroom
Women's Restroom
Unisex Restroom
Handicap Access

Information
Telephone
Cafeteria
Gift Shop

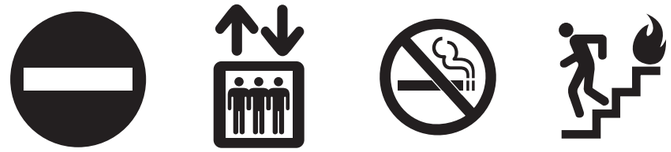

Do Not Enter
Elevator
No Smoking
In Case of Fire
Use Stairs

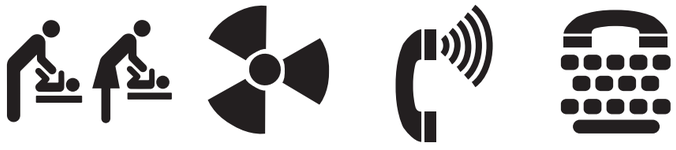

Baby Changing Station
Radioactive
Volume Control Telephone
Text Telephone (TDD)

Pictograms

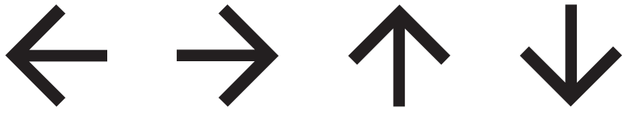

Left
Right
Up or Ahead (preferred)
Down (or ahead)

Up or Ahead and Left
Up or Ahead and Right
Down and Left
Down and Right

Arrows

ABCDEFGHIJKLMNOPQRSTUVWXYYZ
abcdefghijklmnopqrstuvwxyyz
134567890

Interstate Regular

ABCDEFGHIJKLMNOPQRSTUVWXYYZ
abcdefghijklmnopqrstuvwxyyz
134567890

Interstate Condensed

ABCDEFGHIJKLMNOPQRSTUVWXYYZ
abcdefghijklmnopqrstuvwxyyz
134567890

Interstate Light Condensed

NorthBay Blue
PMS 2757

White
Bannister White
ICI 673

Fiery Opal
Benjamin Moore
077

Brushed Metal

Colors

WeidnerCA
Signage and Graphics
to Brand the Built Environment©

5001 24th Street
Sacramento, CA 95822
916-452-8000

WeidnerCA.com

CA License No. 559090
NV License No. 0040109

Consulting Designers

ROSS LUTHIN CREATIVE

creative@rossluthin.com
707.573.7359

NorthBay HealthCare

Project:
Package E - ED Remodel & Wing
Northbay Medical Center
1200 B Gale Wilson Blvd.
Fairfield, CA 94533

Client:
NorthBay Healthcare

Revisions:
Revision 1 10.14.15

DIGITAL RENDERING, COLORS, AND FINISHES ARE SHOWN FOR ILLUSTRATIVE PURPOSES ONLY. COLORS AND FINISHES ARE NOT TO BE USED AS SAMPLES OF ACTUAL PAINT AND/OR MATERIAL FINISH. ACTUAL SIGNS WILL CONFORM TO SCALE DIMENSIONS.

© WEIDNER ARCHITECTURAL SIGNAGE - NO PART OF THE ABOVE DRAWING(S), DESIGN, ARRANGEMENTS OR IDEAS HEREON SHALL BE DUPLICATED OR USED FOR ANY PURPOSE WHATSOEVER WITHOUT THE EXPRESSED WRITTEN PERMISSION OF WEIDNER ARCHITECTURAL SIGNAGE.

Info
Colors & Type

Keynotes

1 **FACE =** 1/16" thick non-glare acrylic face sub-surface painted
Color = MP 30136 “Brushed Aluminum”
W/ 1/16" thick spacers for inserts

2 **BACKER =** 1/4" thick acrylic backer surface painted
Color = MP 30136 “Brushed Aluminum”

3 **INSERT:**
6 1/2" W x 2 1/4" H SIZE
PRINTED ON 80lb “NATURAL” MOHAWK VIA
SMOOTH COVER STOCK WITH
COPY TO MATCH NORTHBAY BLUE (MP 02169)
FONT: FUTURA CONDENSED MEDIUM

CMYK: C=100% M=99% Y=18% K=20%
(Matching PMS: 2757 U on Designjet Z5400 Postscript)

4 **ROOM NUMBER =** Tactile Rowmark copy.
Color = Northbay Blue (PM 02169)
Font = Futura Condensed Medium

5 **BRAILLE =** CA Grade 2 braille beads.
Color = Clear

QTY: (See Message Schedule)
COPY: (See Message Schedule)

Installation

Mount flush to wall with VHB tape and silicone adhesive as required.

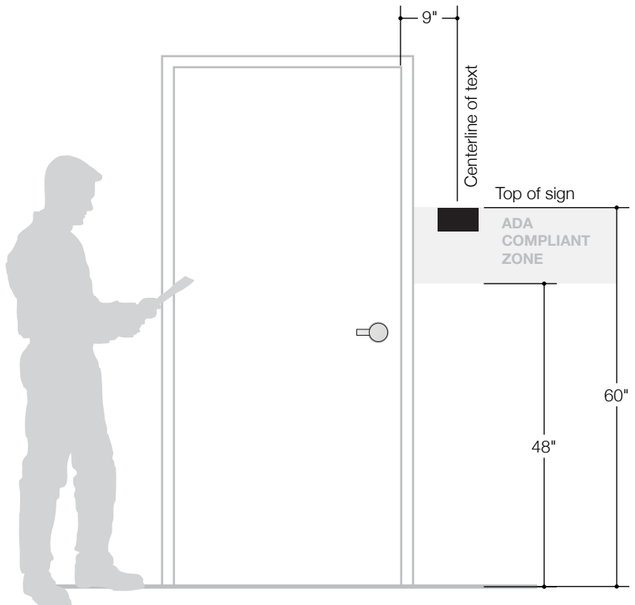

i **INSTALL ELEVATION**
Scale: 1/2" = 1'-0"

Uses

- Small Storage
- Utility Rooms
- Tertiary Destinations

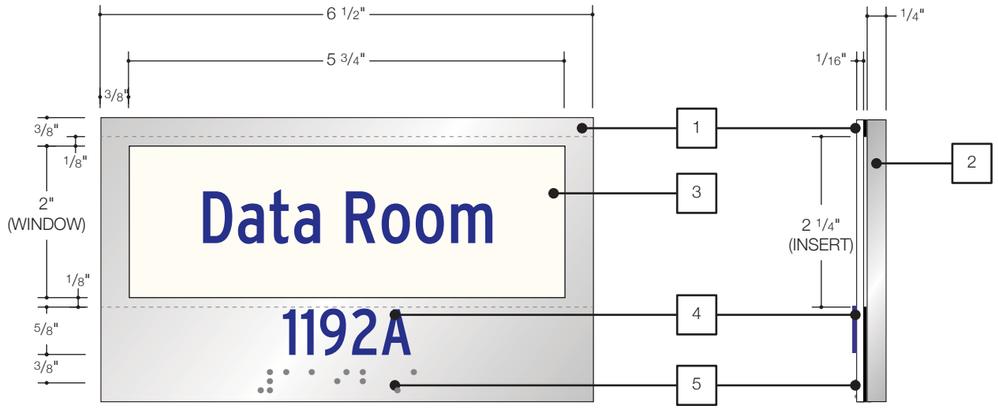

1 **FRONT ELEVATION**
Scale: 1/2" = 1"

2 **SIDE VIEW**
Scale: 1/2" = 1"

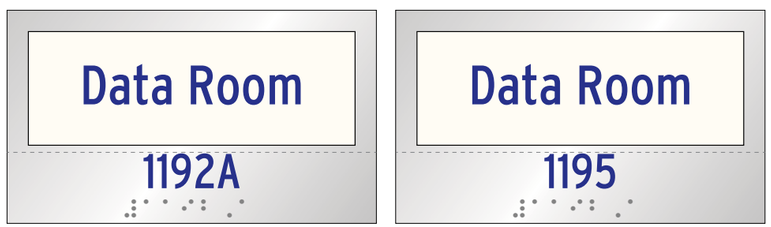

101 102

4 **LAYOUTS**
Scale: 3/8" = 1"

WeidnerCA
Signage and Graphics
to Brand the Built Environment©

5001 24th Street
Sacramento, CA 95822
916-452-8000

WeidnerCA.com

CA License No. 559090
NV License No. 0040109

Consulting Designers
ROSS LUTHIN CREATIVE
creative@rossluthin.com
707.573.7359

NORTHBAY HEALTHCARE

Project:
Package C
Northbay Medical Center
1200 B Gale Wilson Blvd.
Fairfield, CA 94533

Client:
NorthBay Healthcare

Revisions:
Revision 1 10.13.15

DIGITAL RENDERING, COLORS, AND FINISHES ARE SHOWN FOR ILLUSTRATIVE PURPOSES ONLY. COLORS AND FINISHES ARE NOT TO BE USED AS SAMPLES OF ACTUAL PAINT AND/OR MATERIAL FINISH. ACTUAL SIGNS WILL CONFORM TO SCALE DIMENSIONS.

© WEIDNER ARCHITECTURAL SIGNAGE - NO PART OF THE ABOVE DRAWING(S), DESIGN, ARRANGEMENTS OR IDEAS HEREON SHALL BE DUPLICATED OR USED FOR ANY PURPOSE WHATSOEVER WITHOUT THE EXPRESSSED WRITTEN PERMISSION OF WEIDNER ARCHITECTURAL SIGNAGE.

RID-3
Utility Room ID

1.0

Keynotes

1. 1/4" thick non-glare acrylic panel subsurface painted
   Color = MP 30136 "Brushed Aluminum"
2. Tactile Rowmark copy & symbol
   Color = Air Force Blue 311-504
   Font = Futura Medium Condensed
3. CA Grade 2 braille beads.
   Color = Clear

QTY.: (See Message Schedule)
COPY: (See Message Schedule)

Installation

Mount flush to wall with VHB tape and silicone adhesive as required.

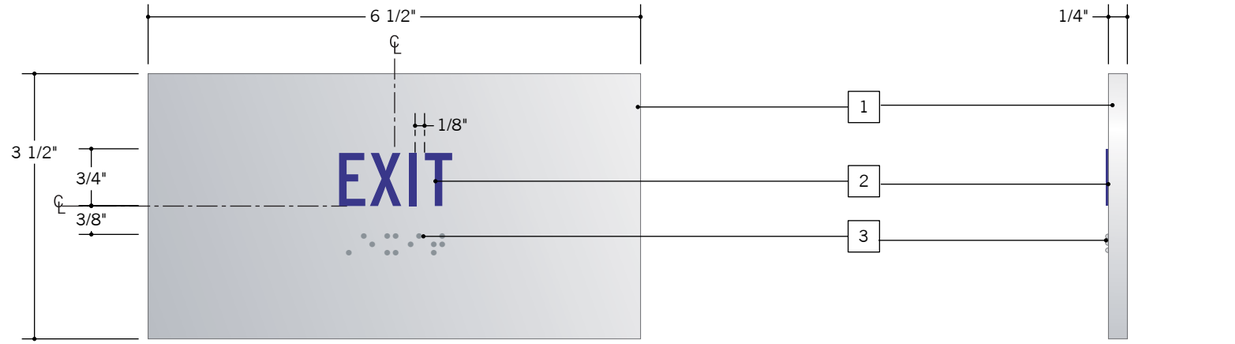

202, 205

5 EXIT: ELEVATION
Scale: 1/2" = 1"

6 SIDE VIEW
Scale: 1/2" = 1"

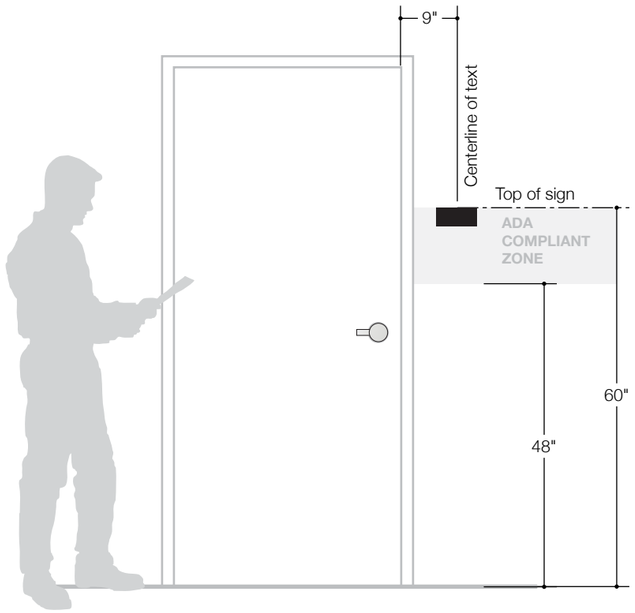

i INSTALL ELEVATION
Scale: 1/2" = 1'-0"

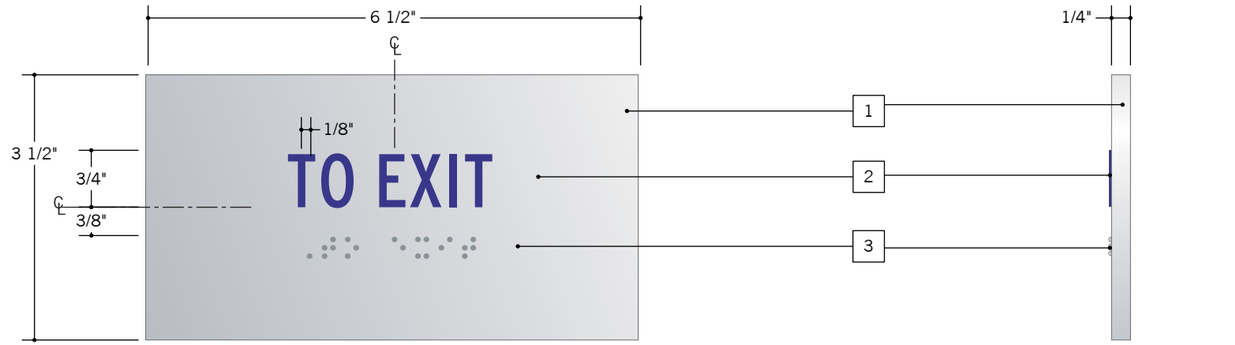

207

1 EXIT ROUTE: ELEVATION
Scale: 1/2" = 1"

2 SIDE VIEW
Scale: 1/2" = 1"

WeidnerCA
Signage and Graphics
to Brand the Built Environment©

5001 24th Street
Sacramento, CA 95822
916-452-8000

WeidnerCA.com

CA License No. 559090
NV License No. 0040109

Consulting Designers
ROSS LUTHIN CREATIVE
creative@rossluthin.com
707.573.7359

NorthBay HealthCare

Project:
Package C
Northbay Medical Center
1200 B Gale Wilson Blvd.
Fairfield, CA 94533

Client:
NorthBay Healthcare

Revisions:
Revision 1 10.13.15

DIGITAL RENDERING, COLORS, AND FINISHES ARE SHOWN FOR ILLUSTRATIVE PURPOSES ONLY. COLORS AND FINISHES ARE NOT TO BE USED AS SAMPLES OF ACTUAL PAINT AND/OR MATERIAL FINISH. ACTUAL SIGNS WILL CONFORM TO SCALE DIMENSIONS.

© WEIDNER ARCHITECTURAL SIGNAGE - NO PART OF THE ABOVE DRAWING(S), DESIGN, ARRANGEMENTS OR IDEAS HEREON SHALL BE DUPLICATED OR USED FOR ANY PURPOSE WHATSOEVER WITHOUT THE EXPRESSSED WRITTEN PERMISSION OF WEIDNER ARCHITECTURAL SIGNAGE.

EX
Tactile Exit Signage

2.0

Keynotes

1. 1/4" thick non-glare acrylic panel subsurface painted
   Color = MP 30136 "Brushed Aluminum"
2. Tactile Rowmark copy & symbol
   Color = Air Force Blue 311-504
   Font = Futura Medium Condensed
3. 1/4" CA Grade 2 braille beads.
   Color = Clear

QTY: (See Message Schedule)
COPY: (See Message Schedule)

Installation

Mount flush to door with VHB tape and silicone adhesive as required.

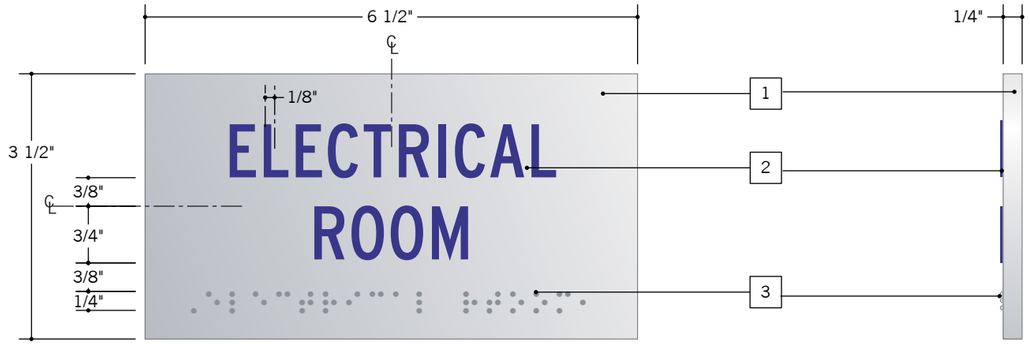

3 MULTIPLE LINES OF COPY
Scale: 1/2" = 1"

4 SIDE VIEW
Scale: 1/2" = 1"

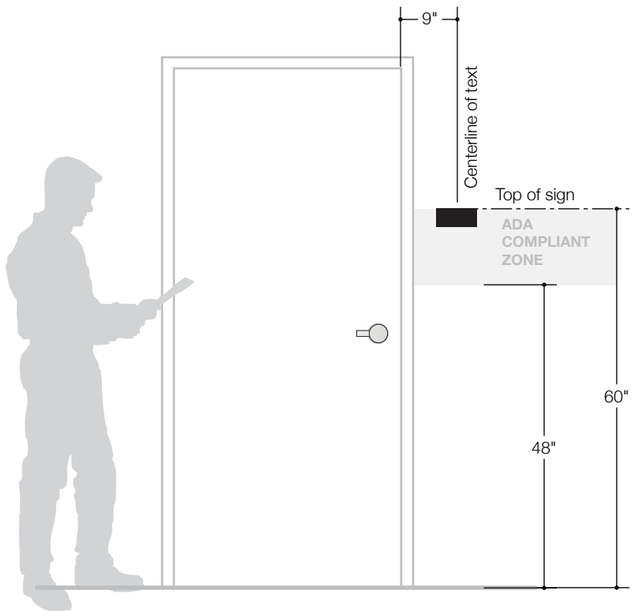

i INSTALL ELEVATION
Scale: 1/2" = 1'-0"

201, 203

204

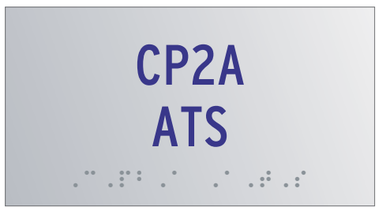

206, 208, 210

209

1 LAYOUTS
Scale: 3/8" = 1"

WeidnerCA
Signage and Graphics
to Brand the Built Environment©

5001 24th Street
Sacramento, CA 95822
916-452-8000

WeidnerCA.com

CA License No. 559090
NV License No. 0040109

Consulting Designers

ROSS LUTHIN CREATIVE

creative@rossluthin.com
707.573.7359

NORTHBAY HEALTHCARE

Project:
Package C
Northbay Medical Center
1200 B Gale Wilson Blvd.
Fairfield, CA 94533

Client:
NorthBay Healthcare

Revisions:
Revision 1 10.13.15

DIGITAL RENDERING, COLORS, AND FINISHES ARE SHOWN FOR ILLUSTRATIVE PURPOSES ONLY. COLORS AND FINISHES ARE NOT TO BE USED AS SAMPLES OF ACTUAL PAINT AND/OR MATERIAL FINISH. ACTUAL SIGNS WILL CONFORM TO SCALE DIMENSIONS.

© WEIDNER ARCHITECTURAL SIGNAGE - NO PART OF THE ABOVE DRAWING(S), DESIGN, ARRANGEMENTS OR IDEAS HEREON SHALL BE DUPLICATED OR USED FOR ANY PURPOSE WHATSOEVER WITHOUT THE EXPRESSSED WRITTEN PERMISSION OF WEIDNER ARCHITECTURAL SIGNAGE.

RID-5
Fixed Message Room ID

3.0

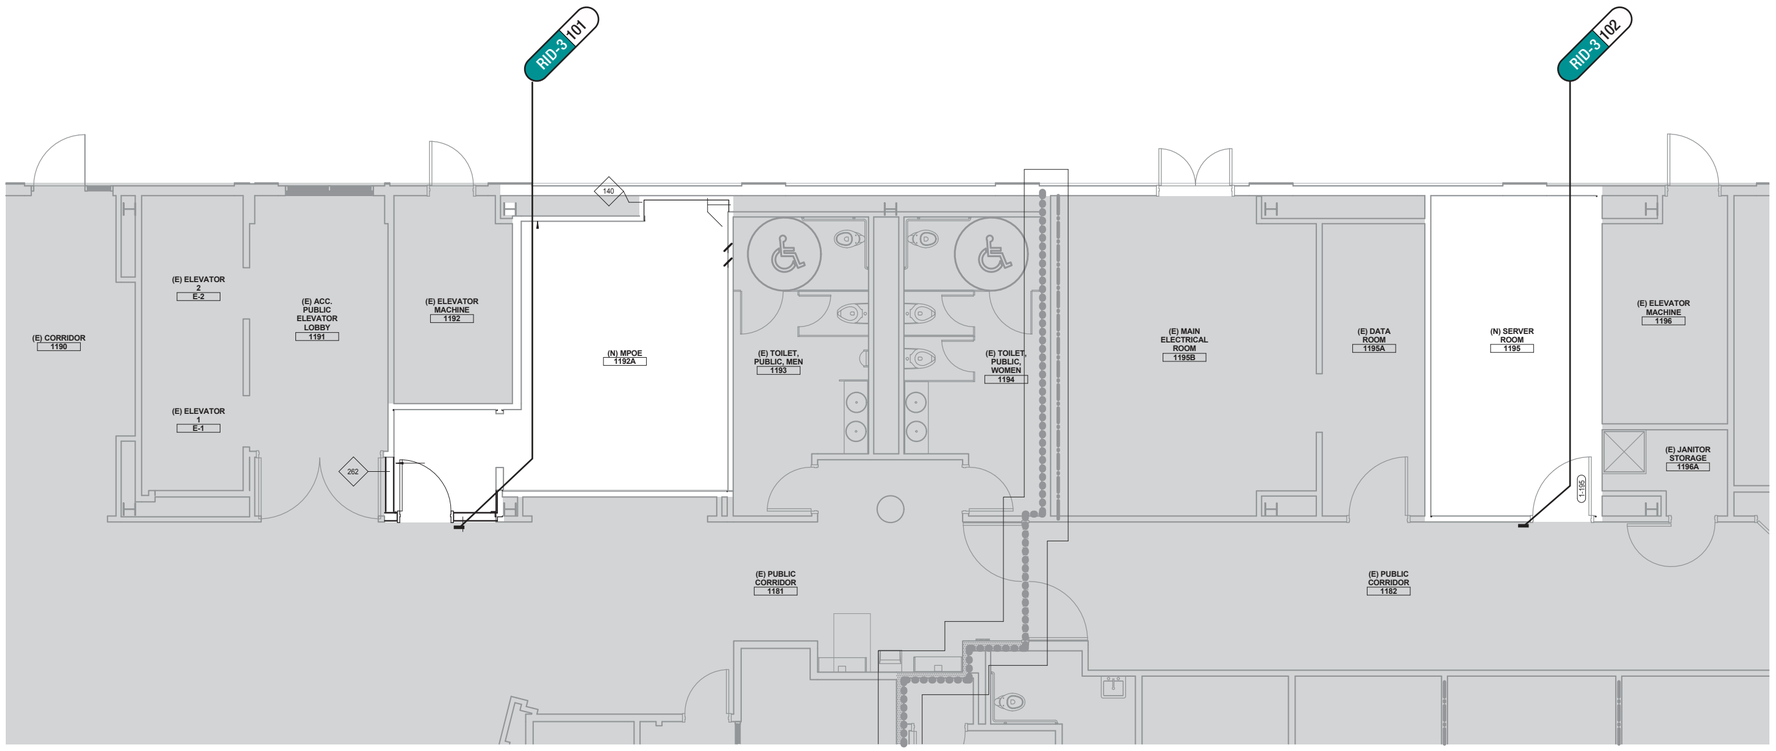

Weidner CA

Signage and Graphics
to Brand the Built Environment©

5001 24th Street
Sacramento, CA 95822
916-452-8000

WeidnerCA.com

CA License No. 559090
NV License No. 0040109

Consulting Designers

ROSS LUTHIN
C R E A T I V E

creative@rossluthin.com
707.573.7359

Project:
Package C
Northbay Medical Center
1200 B Gale Wilson Blvd.
Fairfield, CA 94533

Client:
Northbay Healthcare

Legend

RID-3 Tertiary Room ID

- ☐ Planning
- ☐ Schematic Design
- ☐ Design Dev. 100%
- 10.13.15 ■ CD 100%
- ☐ City Submittal

Scale
1/8”=1’-0”

N

DIGITAL RENDERINGS, COLORS, AND FINISHES ARE SHOWN FOR ILLUSTRATIVE PURPOSES ONLY. COLORS AND FINISHES ARE NOT TO BE USED AS SAMPLES OF ACTUAL PAINT AND/OR MATERIAL FINISHES. ACTUAL SIGNS WILL CONFORM TO SCALE DIMENSIONS.

©2015 WEIDNER.CA AND ROSS/LUTHIN CREATIVE NO PART OF THE ABOVE DRAWING(S) DESIGN, ARRANGEMENTS OR IDEAS HEREON SHALL BE DUPLICATED FOR ANY PURPOSE WHATSOEVER WITHOUT THE EXPRESSED WRITTEN CONSENT OF WEIDNER.CA AND ROSS/LUTHIN CREATIVE.

C
Sign Locations
Package C

SL.1

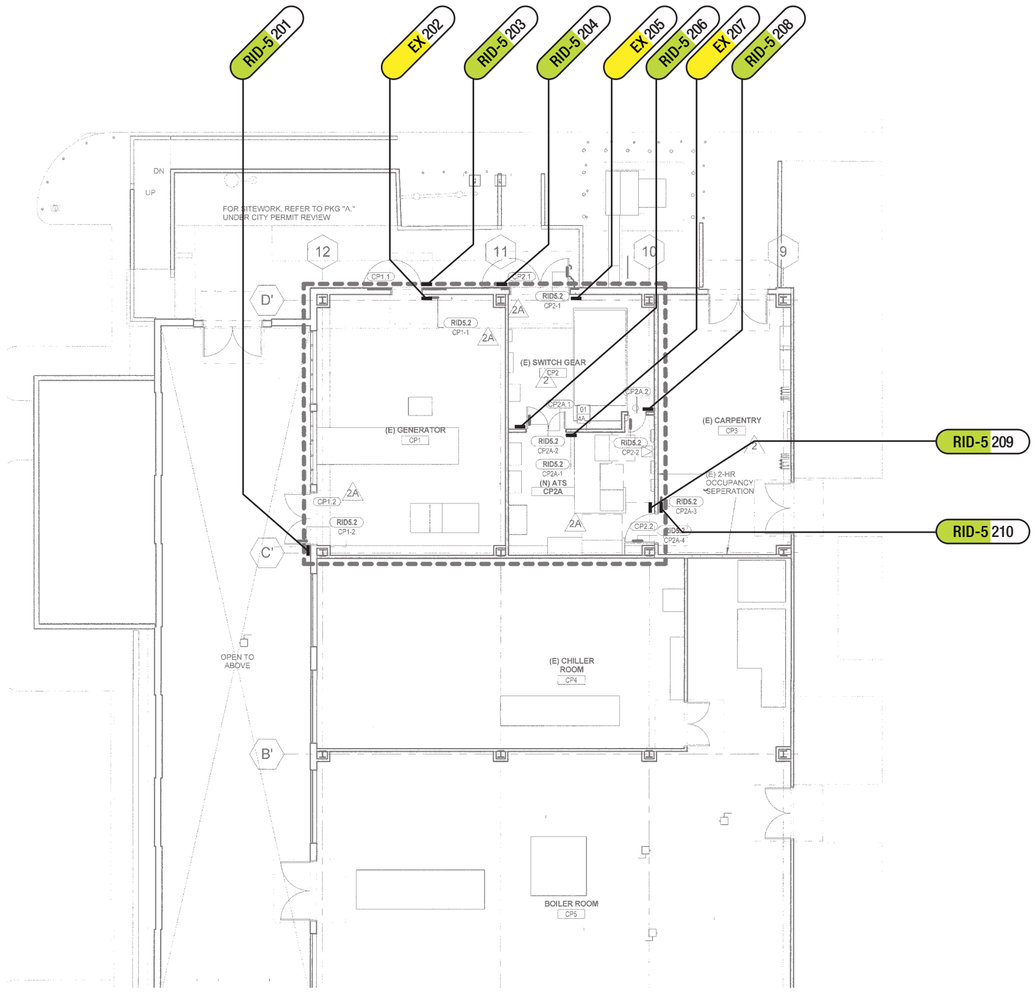

WeidnerCA

Signage and Graphics
to Brand the Built Environment©

5001 24th Street
Sacramento, CA 95822
916-452-8000

WeidnerCA.com

CA License No. 559090
NV License No. 0040109

Consulting Designers

ROSS LUTHIN CREATIVE

creative@rossluthin.com
707.573.7359

Project:
Package C
Northbay Medical Center
1200 B Gale Wilson Blvd.
Fairfield, CA 94533

Client:
Northbay Healthcare

Legend

EX — ADA/Exit Sign

RID-5 — Fixed Name Room ID

- ☐ Planning
- ☐ Schematic Design
- ☐ Design Dev. 100%

10.14.15 ■ CD 100%

- ☐ City Submittal

Scale
1/8"=1'-0"

DIGITAL RENDERINGS, COLORS, AND FINISHES ARE SHOWN FOR ILLUSTRATIVE PURPOSES ONLY. COLORS AND FINISHES ARE NOT TO BE USED AS SAMPLES OF ACTUAL PAINT AND/OR MATERIAL FINISHES. ACTUAL SIGNS WILL CONFORM TO SCALE DIMENSIONS.

©2015 WEIDNER.CA AND ROSS/LUTHIN CREATIVE NO PART OF THE ABOVE DRAWING(S) DESIGN, ARRANGEMENTS OR IDEAS HEREON SHALL BE DUPLICATED FOR ANY PURPOSE WHATSOEVER WITHOUT THE EXPRESSED WRITTEN CONSENT OF WEIDNER.CA AND ROSS/LUTHIN CREATIVE.

C
Sign Locations-CUP
Package C

SL.2